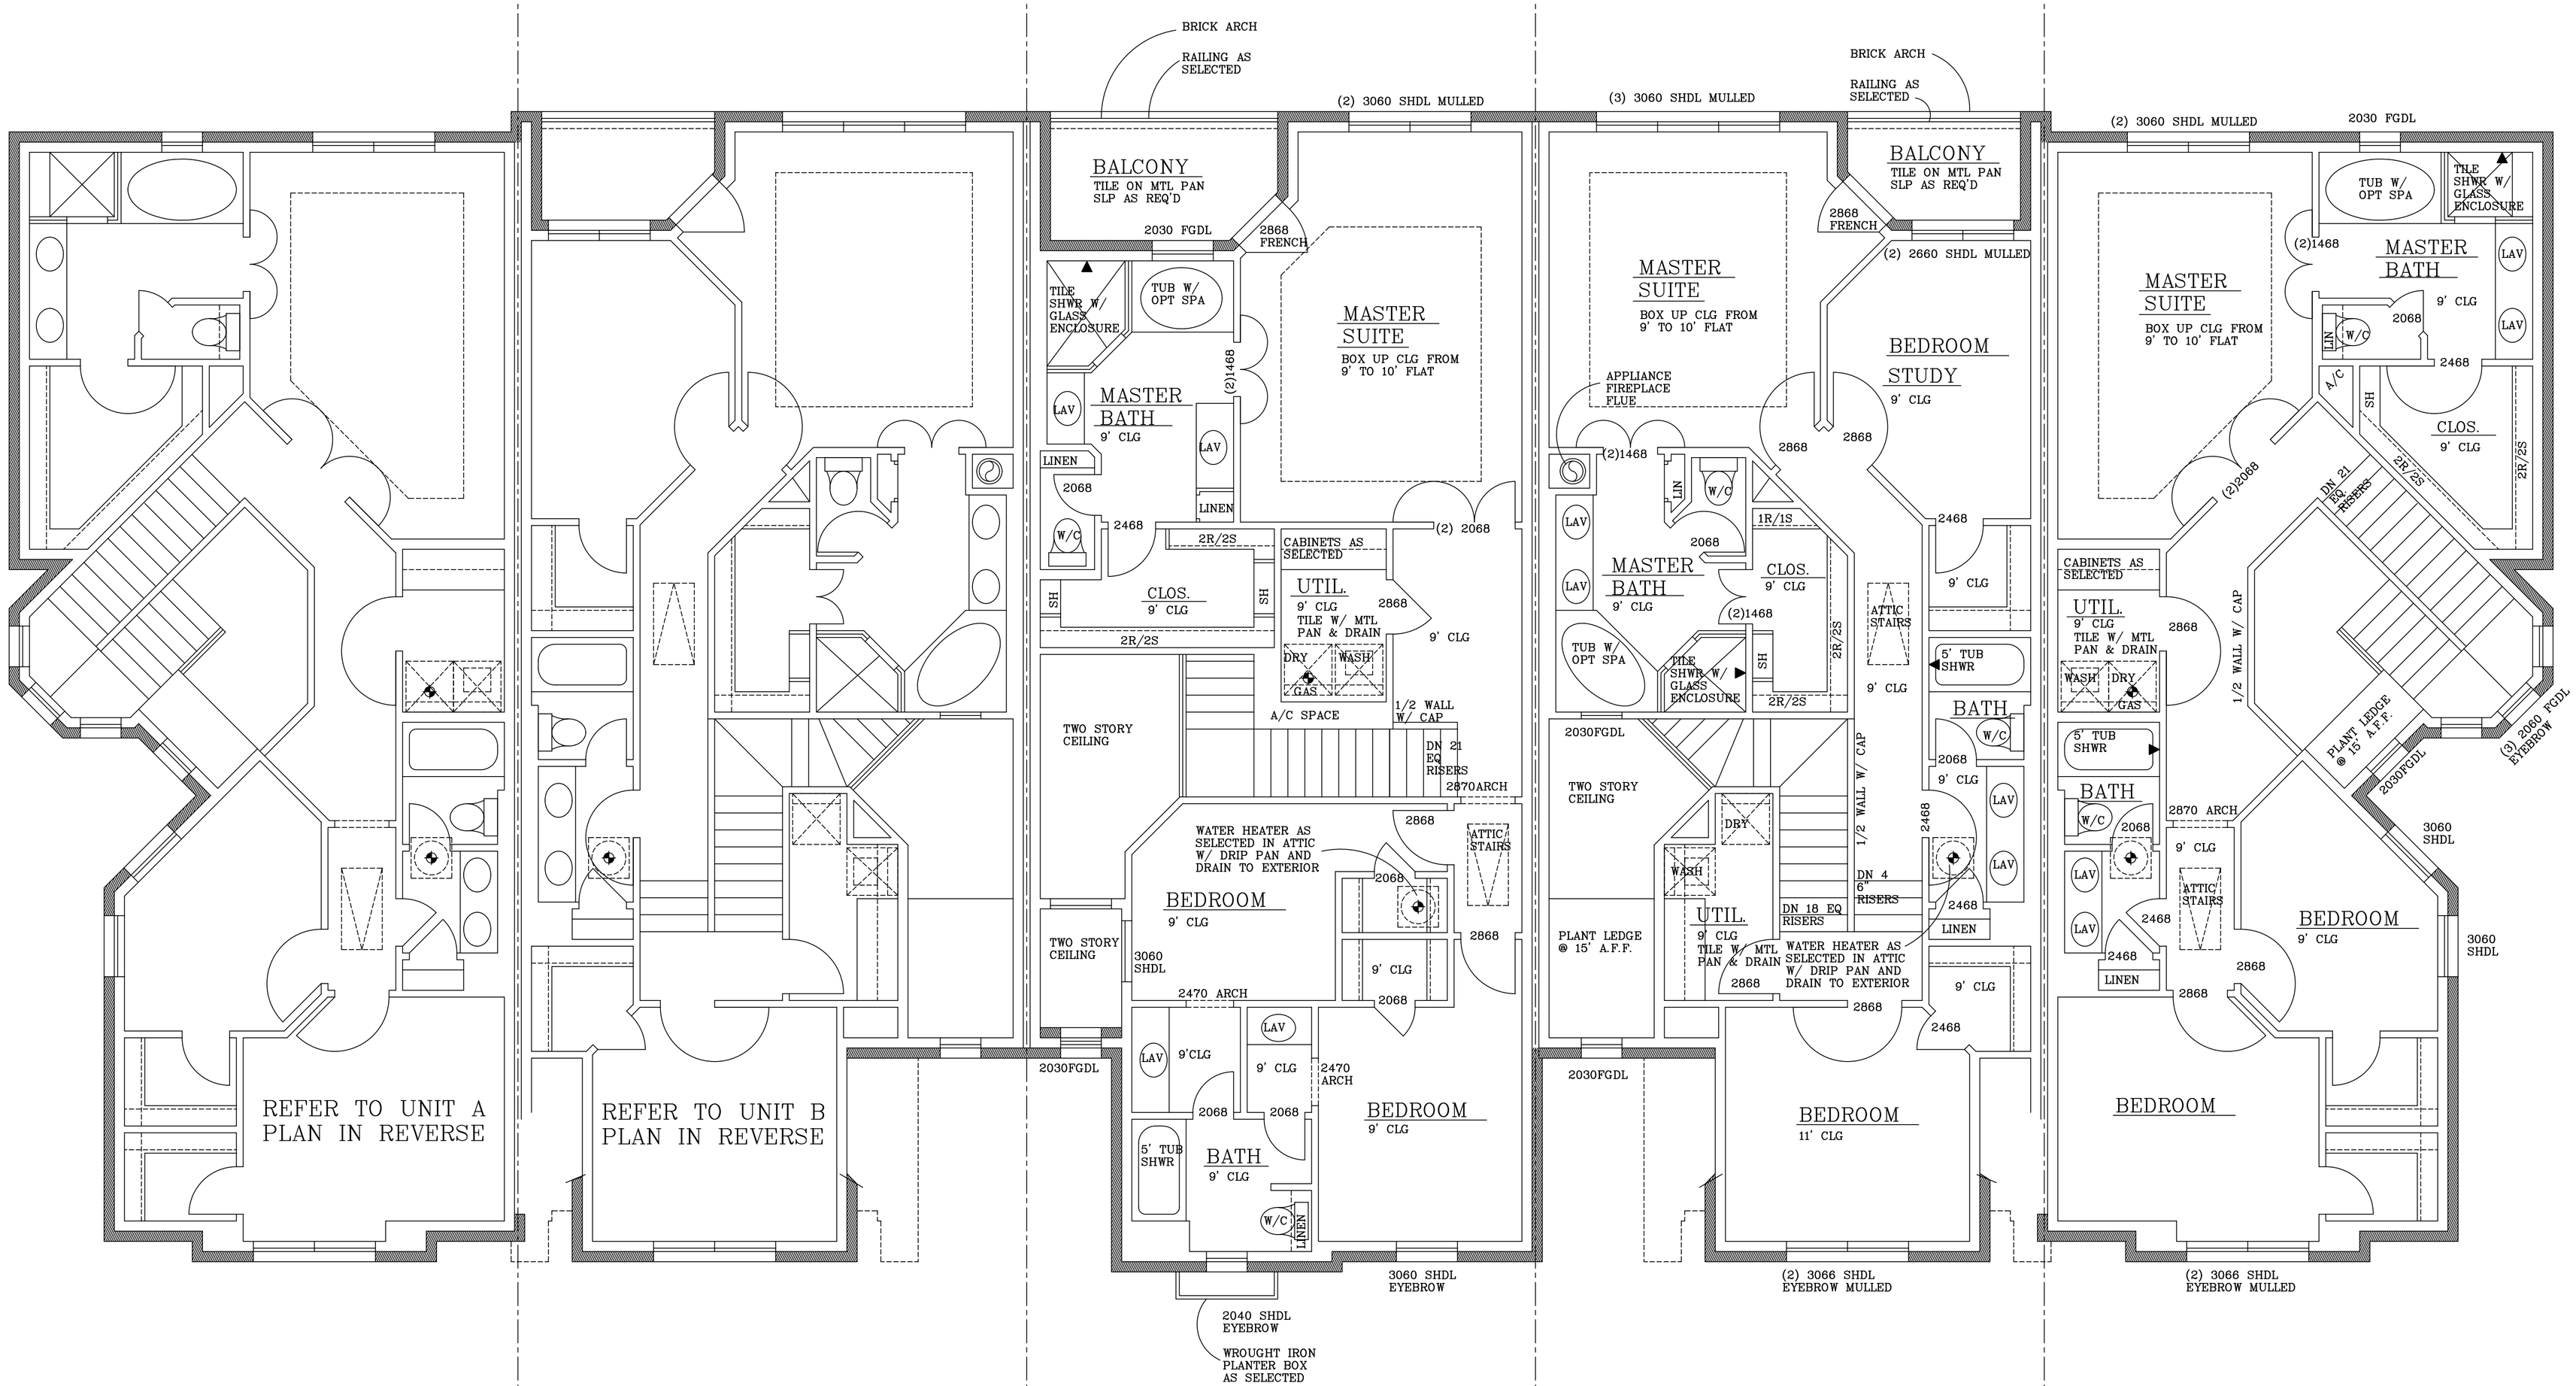

NOTE: 2x6 EXTERIOR WALLS TYPICAL

SECOND FLOOR NOTATIONAL PLAN

SCALE: 1/4" = 1'-0"

MAY 4, 2007

5/10